


2 FASCIA & SOFFIT DETAIL

1/2" = 1'-0"

CONCRETE ROOF TILE W/30# ASPHALT FELT INTERLAY


5/8" CCX DF PRESSURE TREATED PLYWOOD ROOF SHEATHING W/10d @ 6" O.C. TO ALL CONTACTS

STUCCO SOFFIT

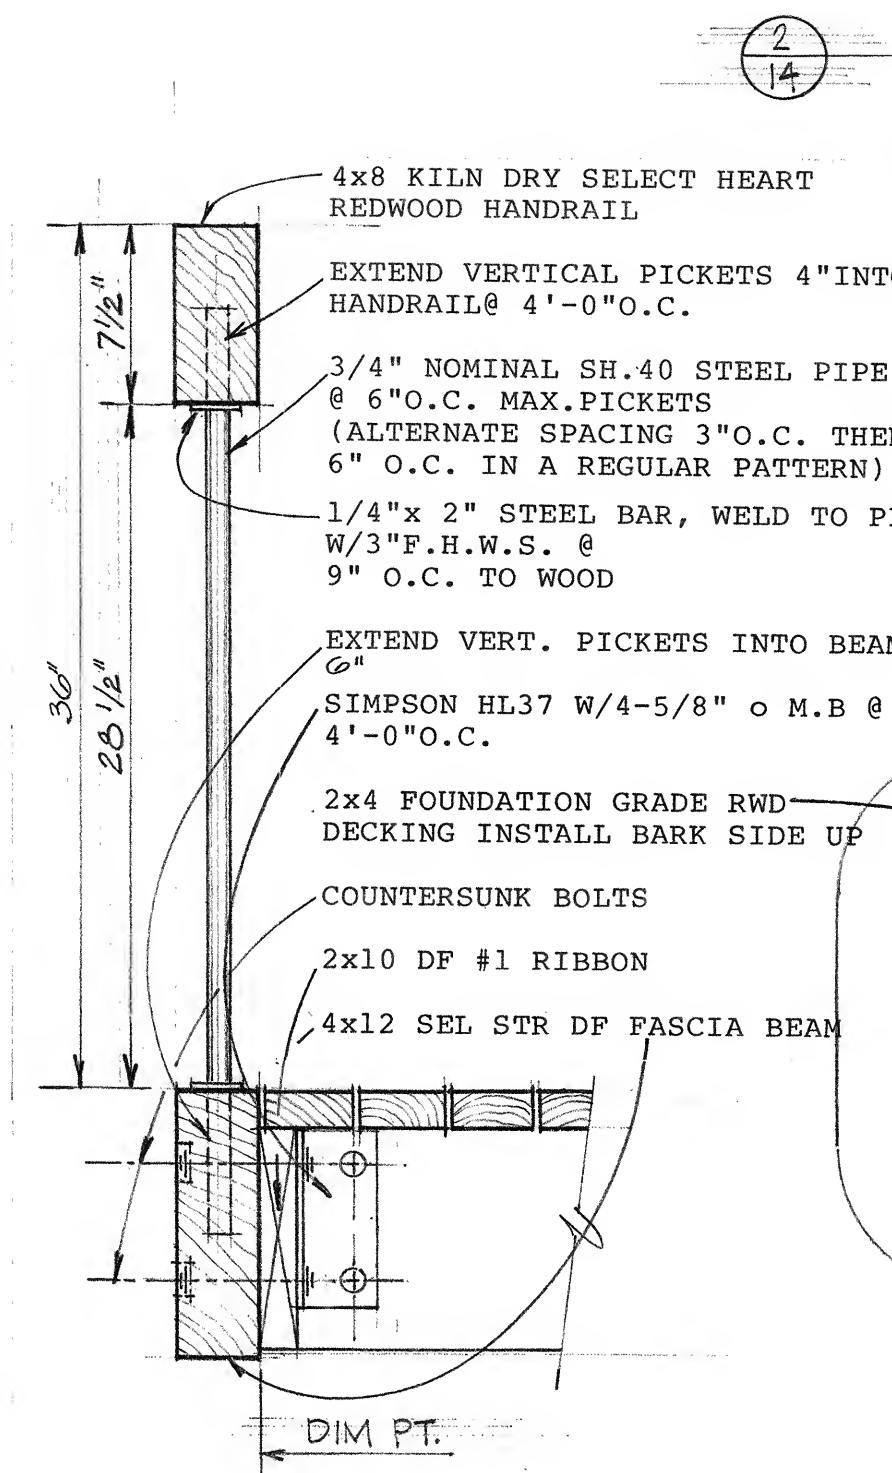


3 GUARDRAIL @ DECK

1/2" = 1'-0"

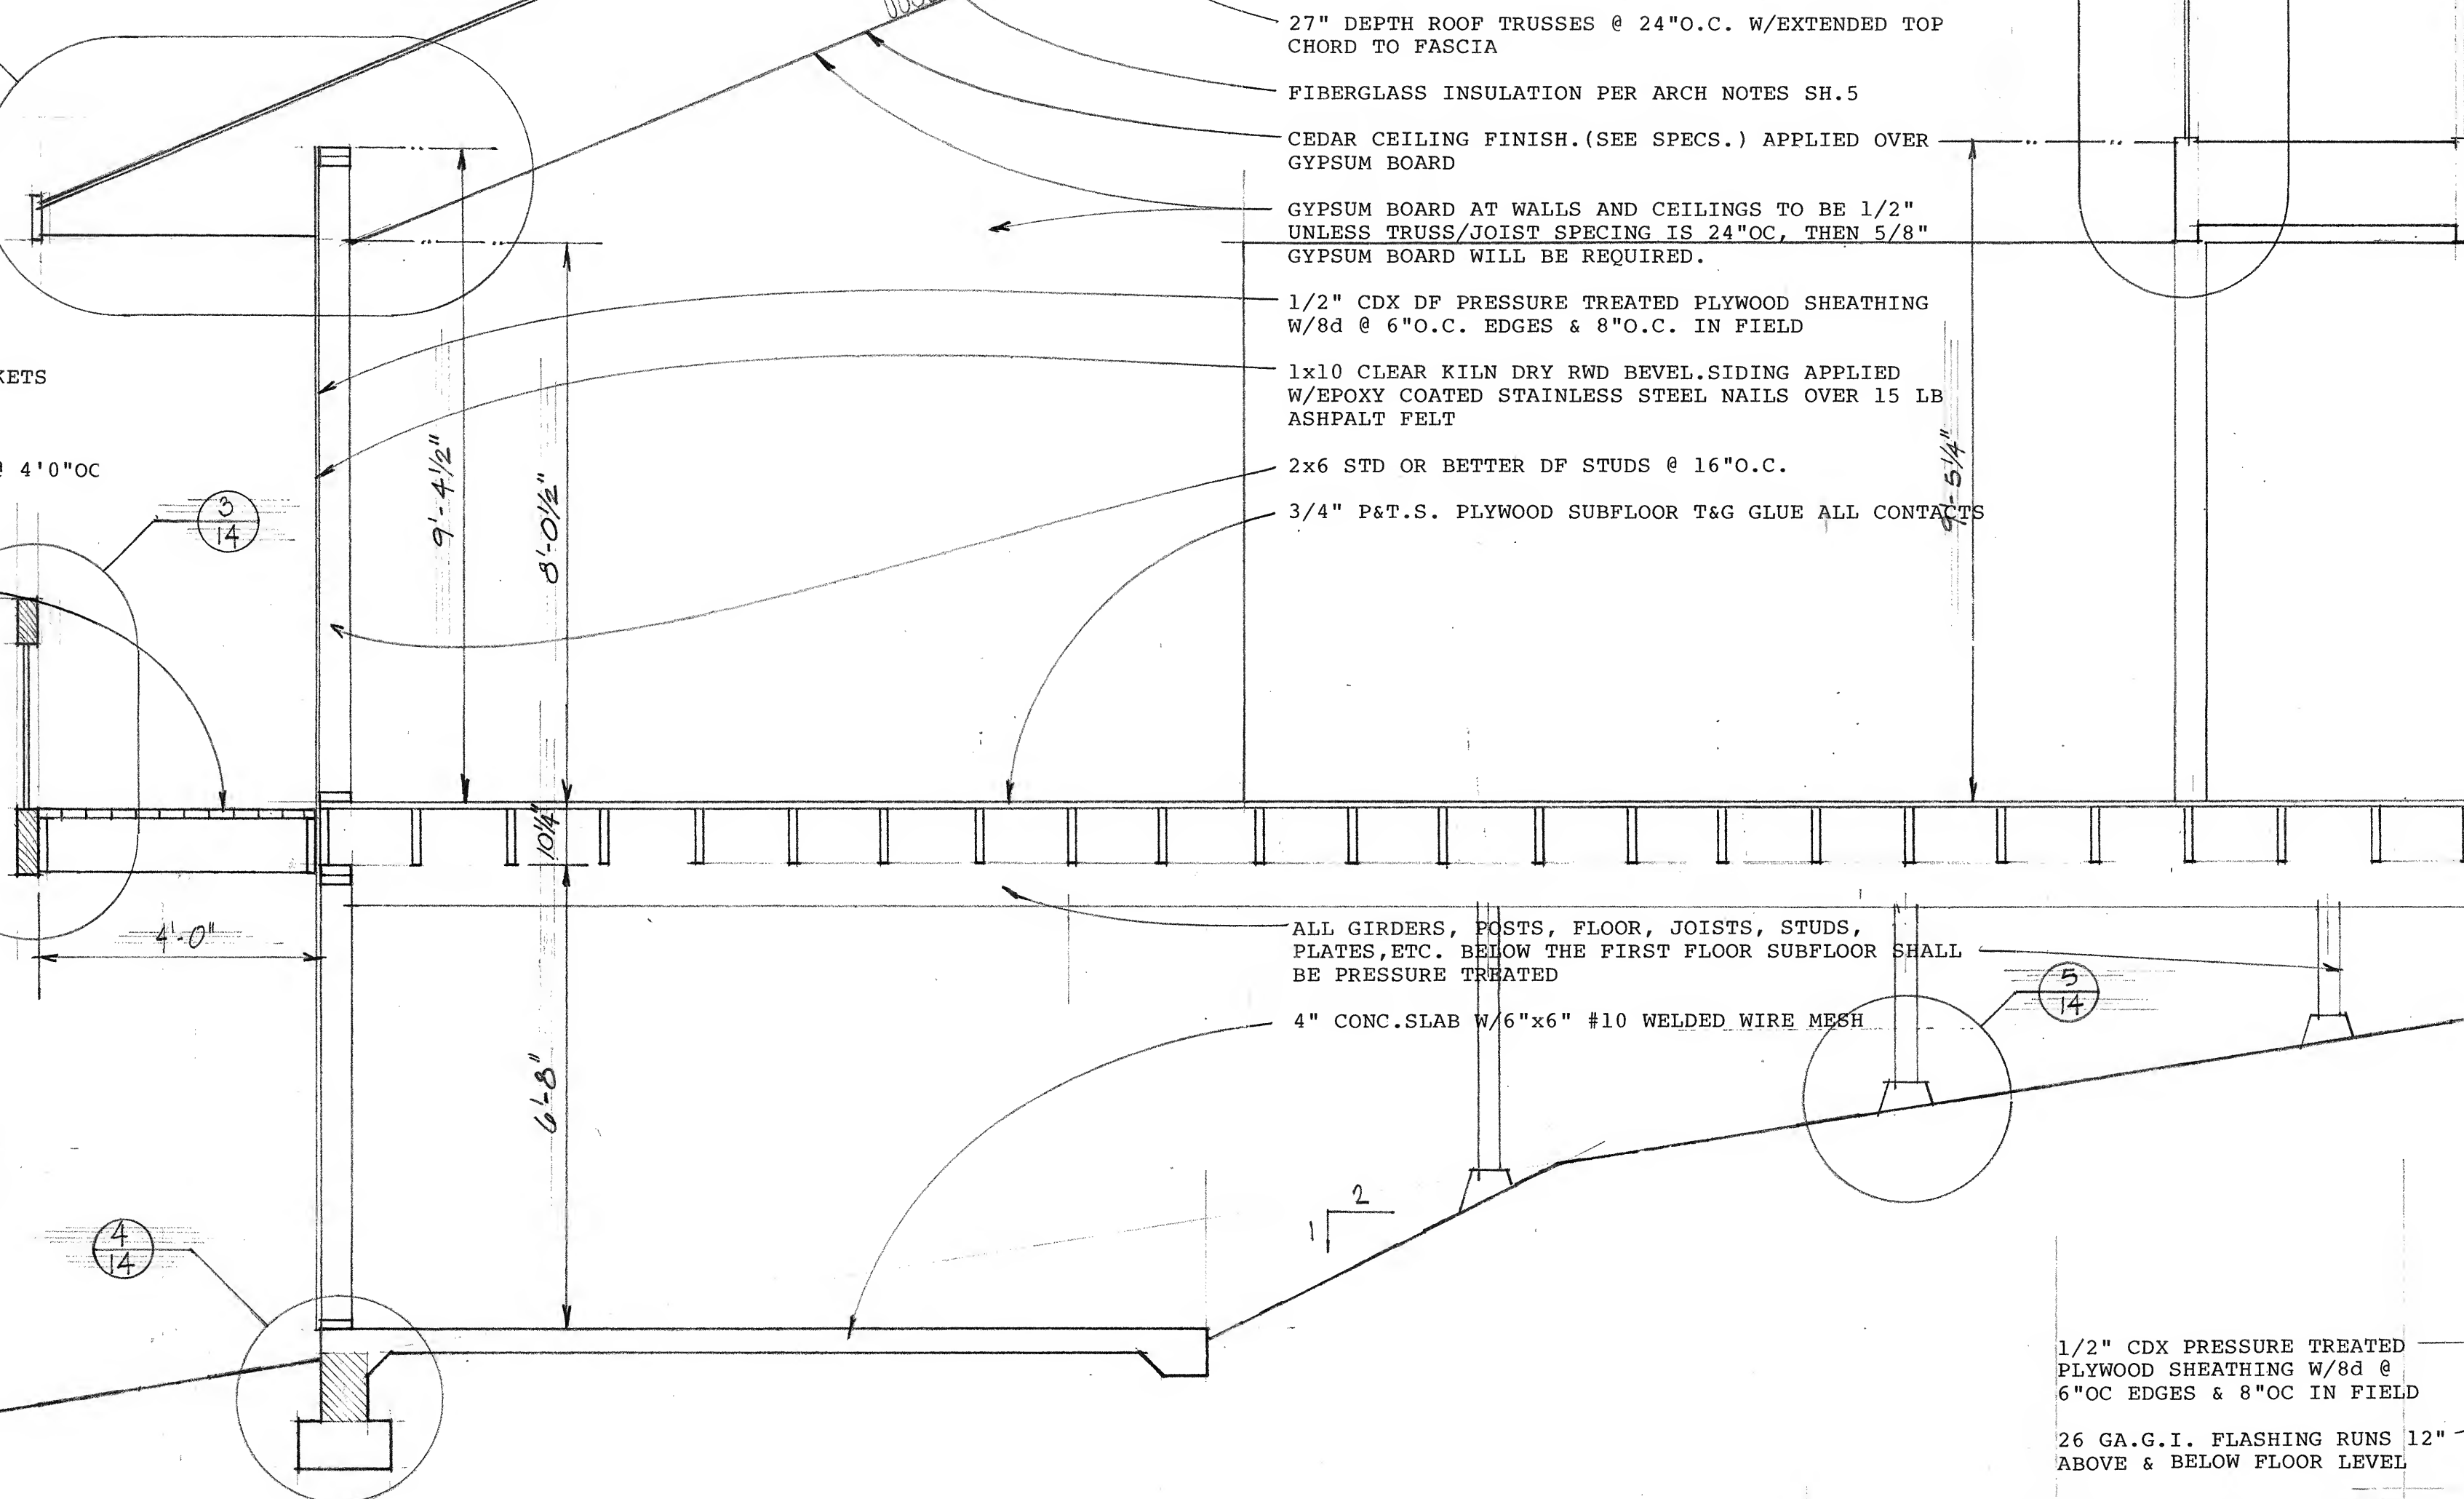


1 BUILDING SECTION THRU LIVING & ENTRY

1/2" = 1'-0"

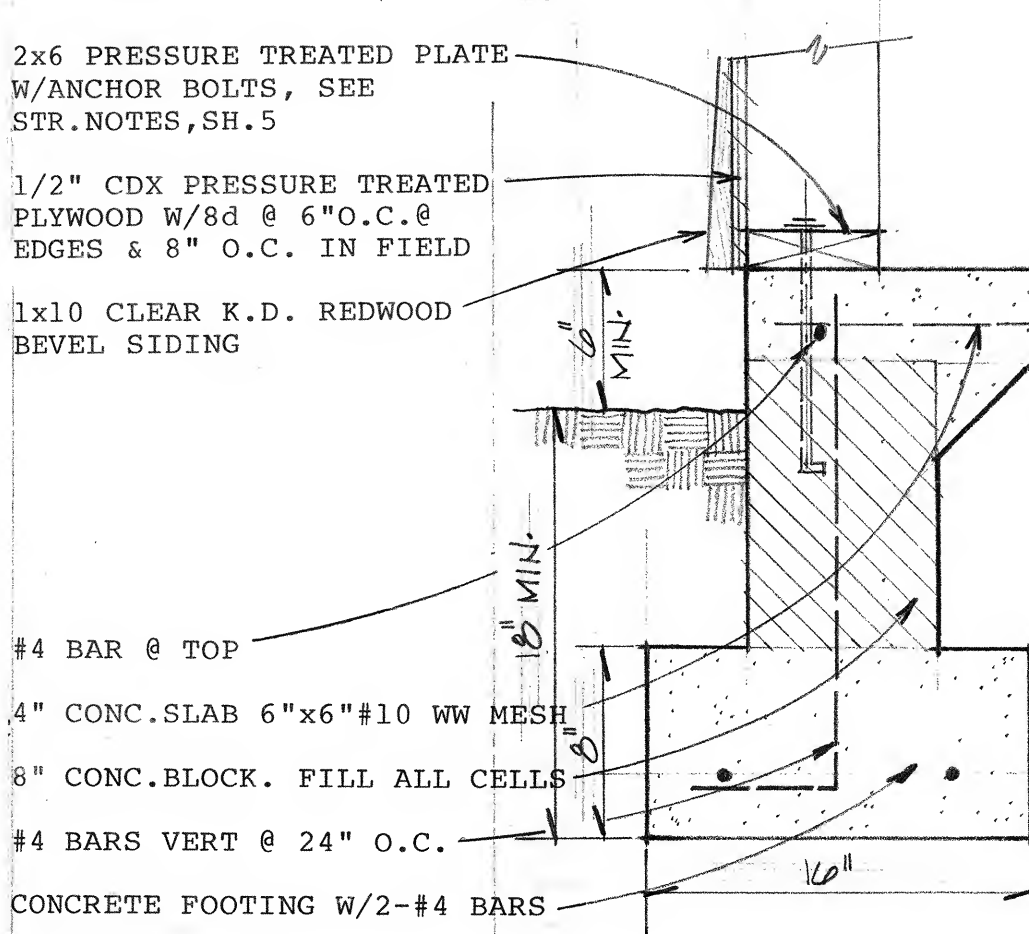


4 FOUNDATION @ SLAB

1/2" = 1'-0"

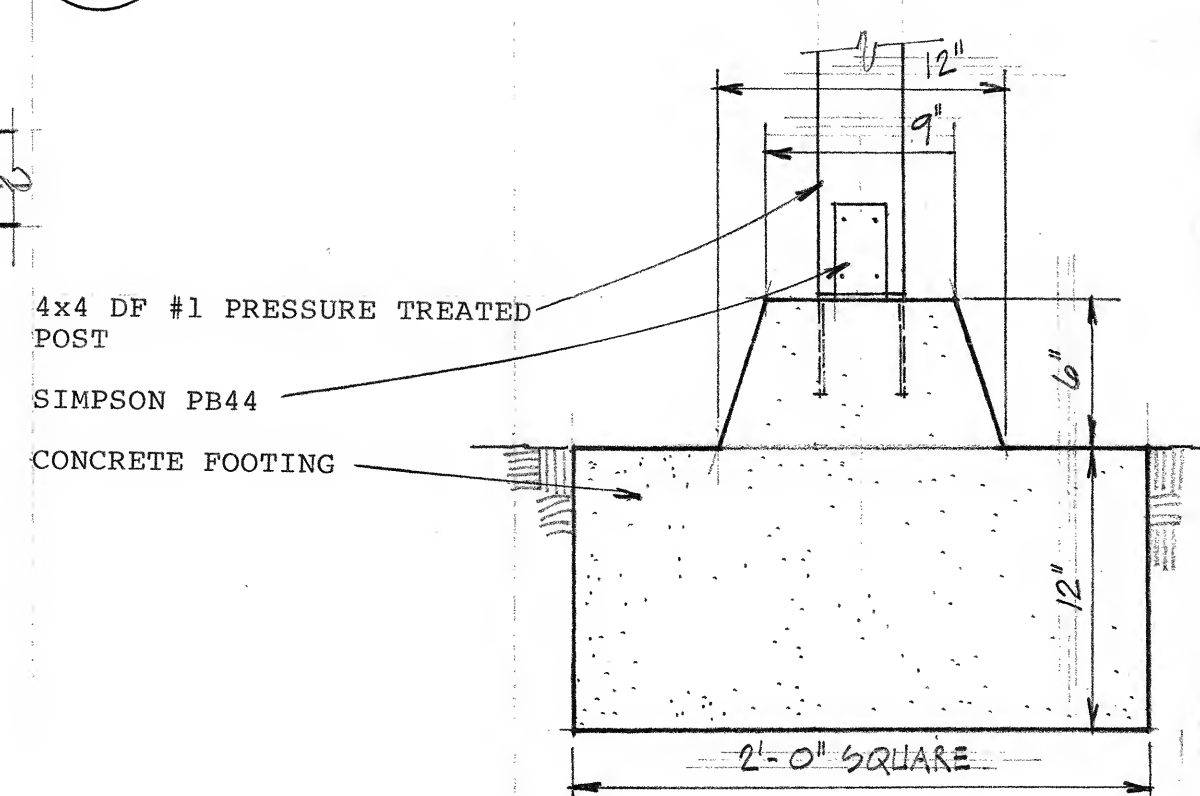


5 TYPICAL PIER

1/2" = 1'-0"

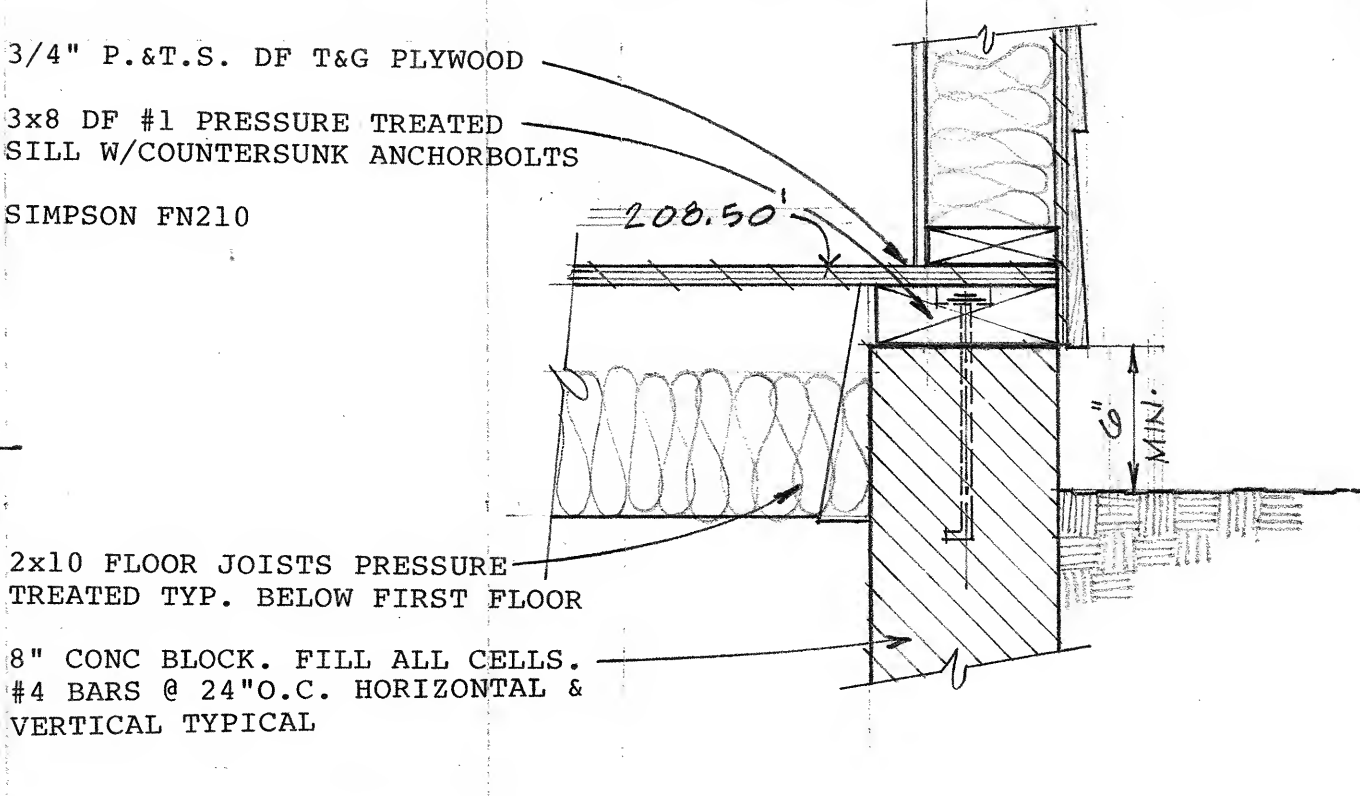

6 MINIMUM CLEARANCE FOUNDATION

1/2" = 1'-0"

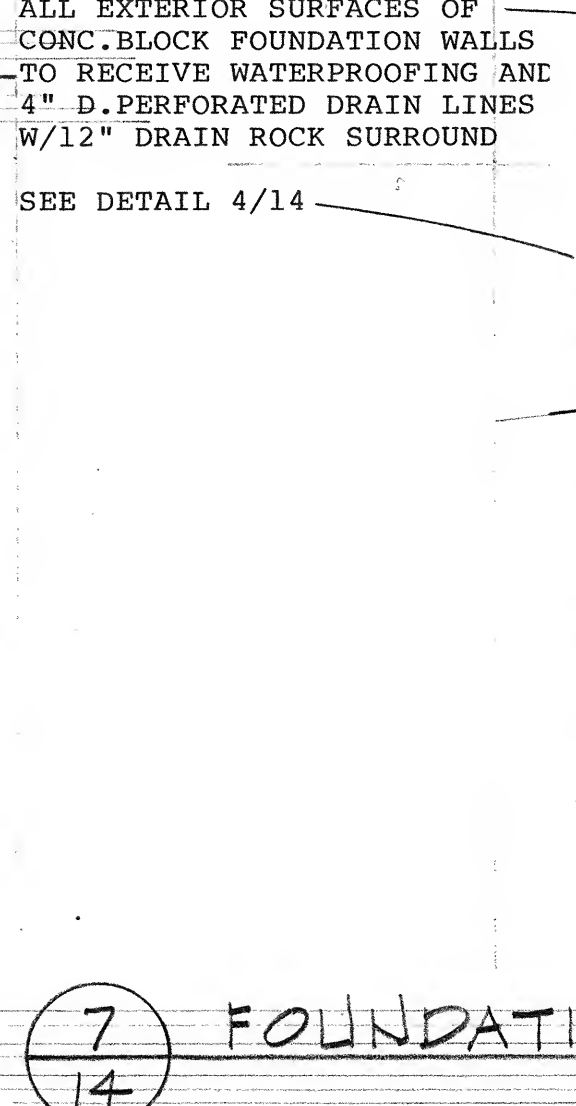

7 FOUNDATION

1/2" = 1'-0"